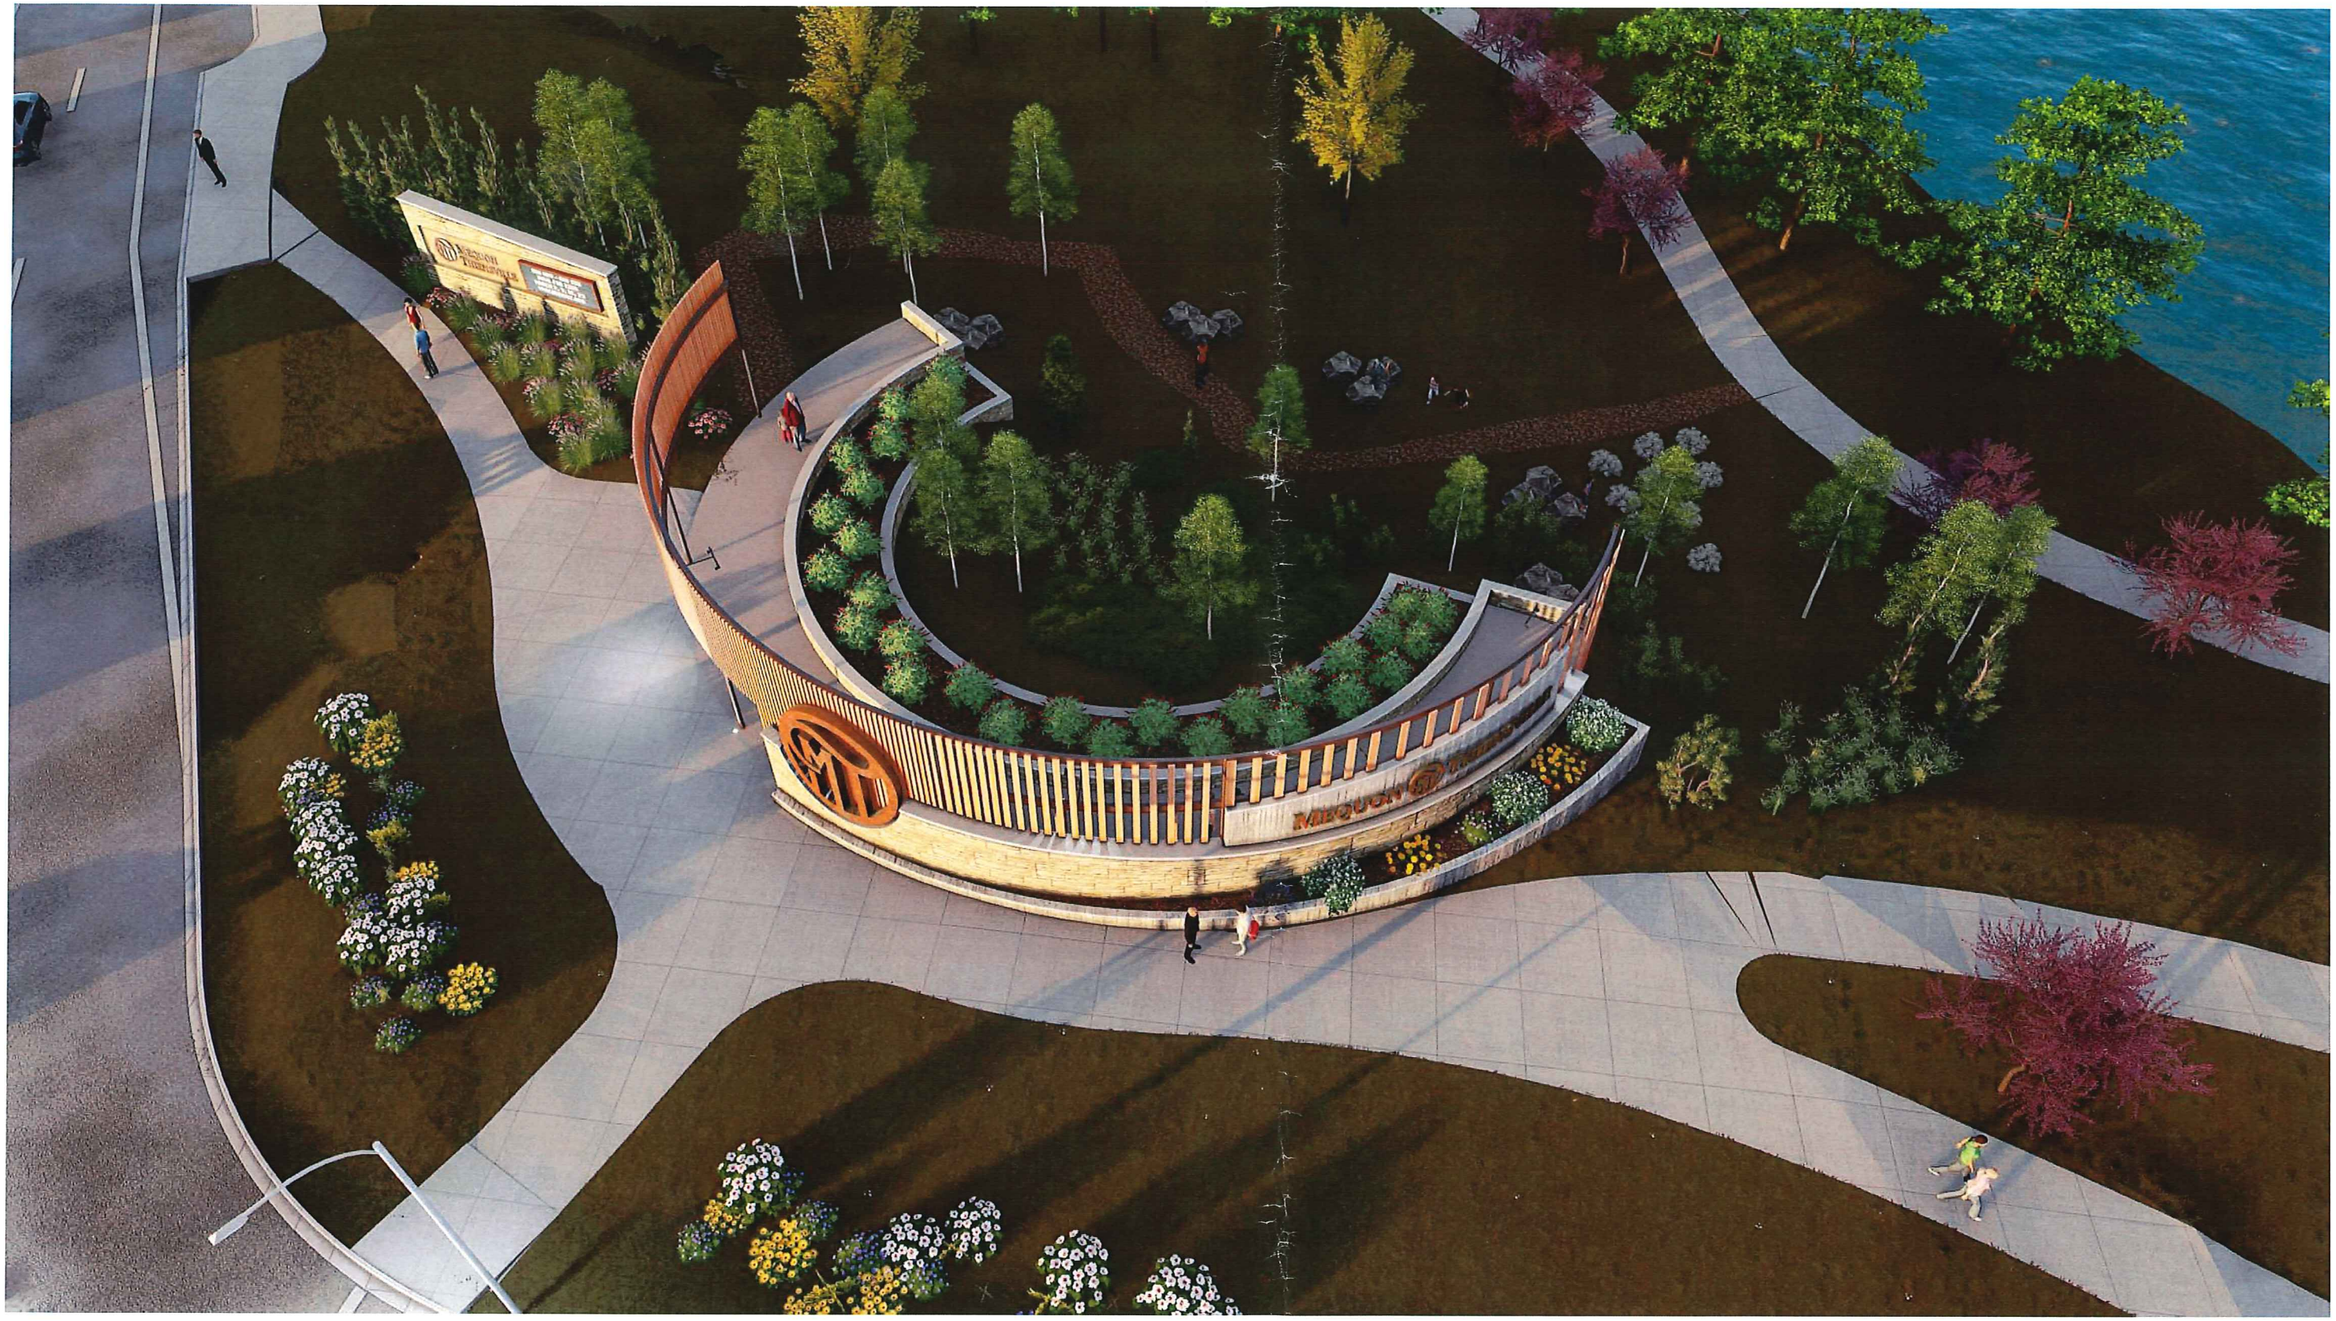

UPDATED DESIGN
Aerial

GROTH Design Group

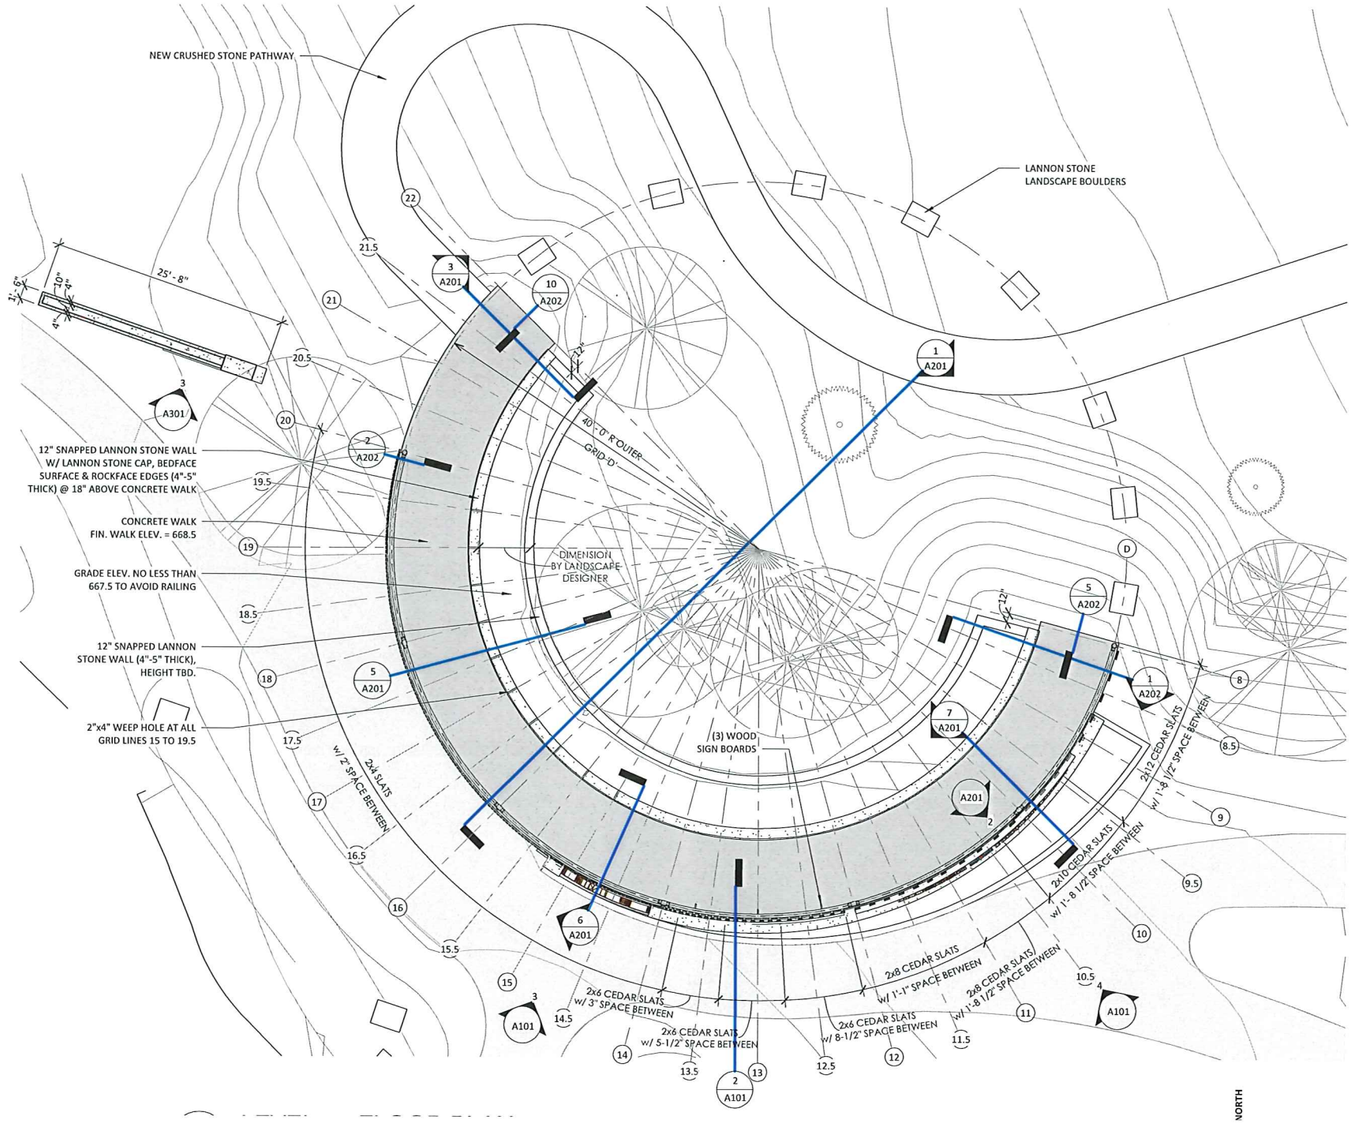

FLOOR PLAN
1/16"=1'-0"

North

CONCEPTUAL REDESIGN PACKET

November 15th, 2019

Mequon THiensville Promenade - Mequon, WI

GROTH
Design
Group

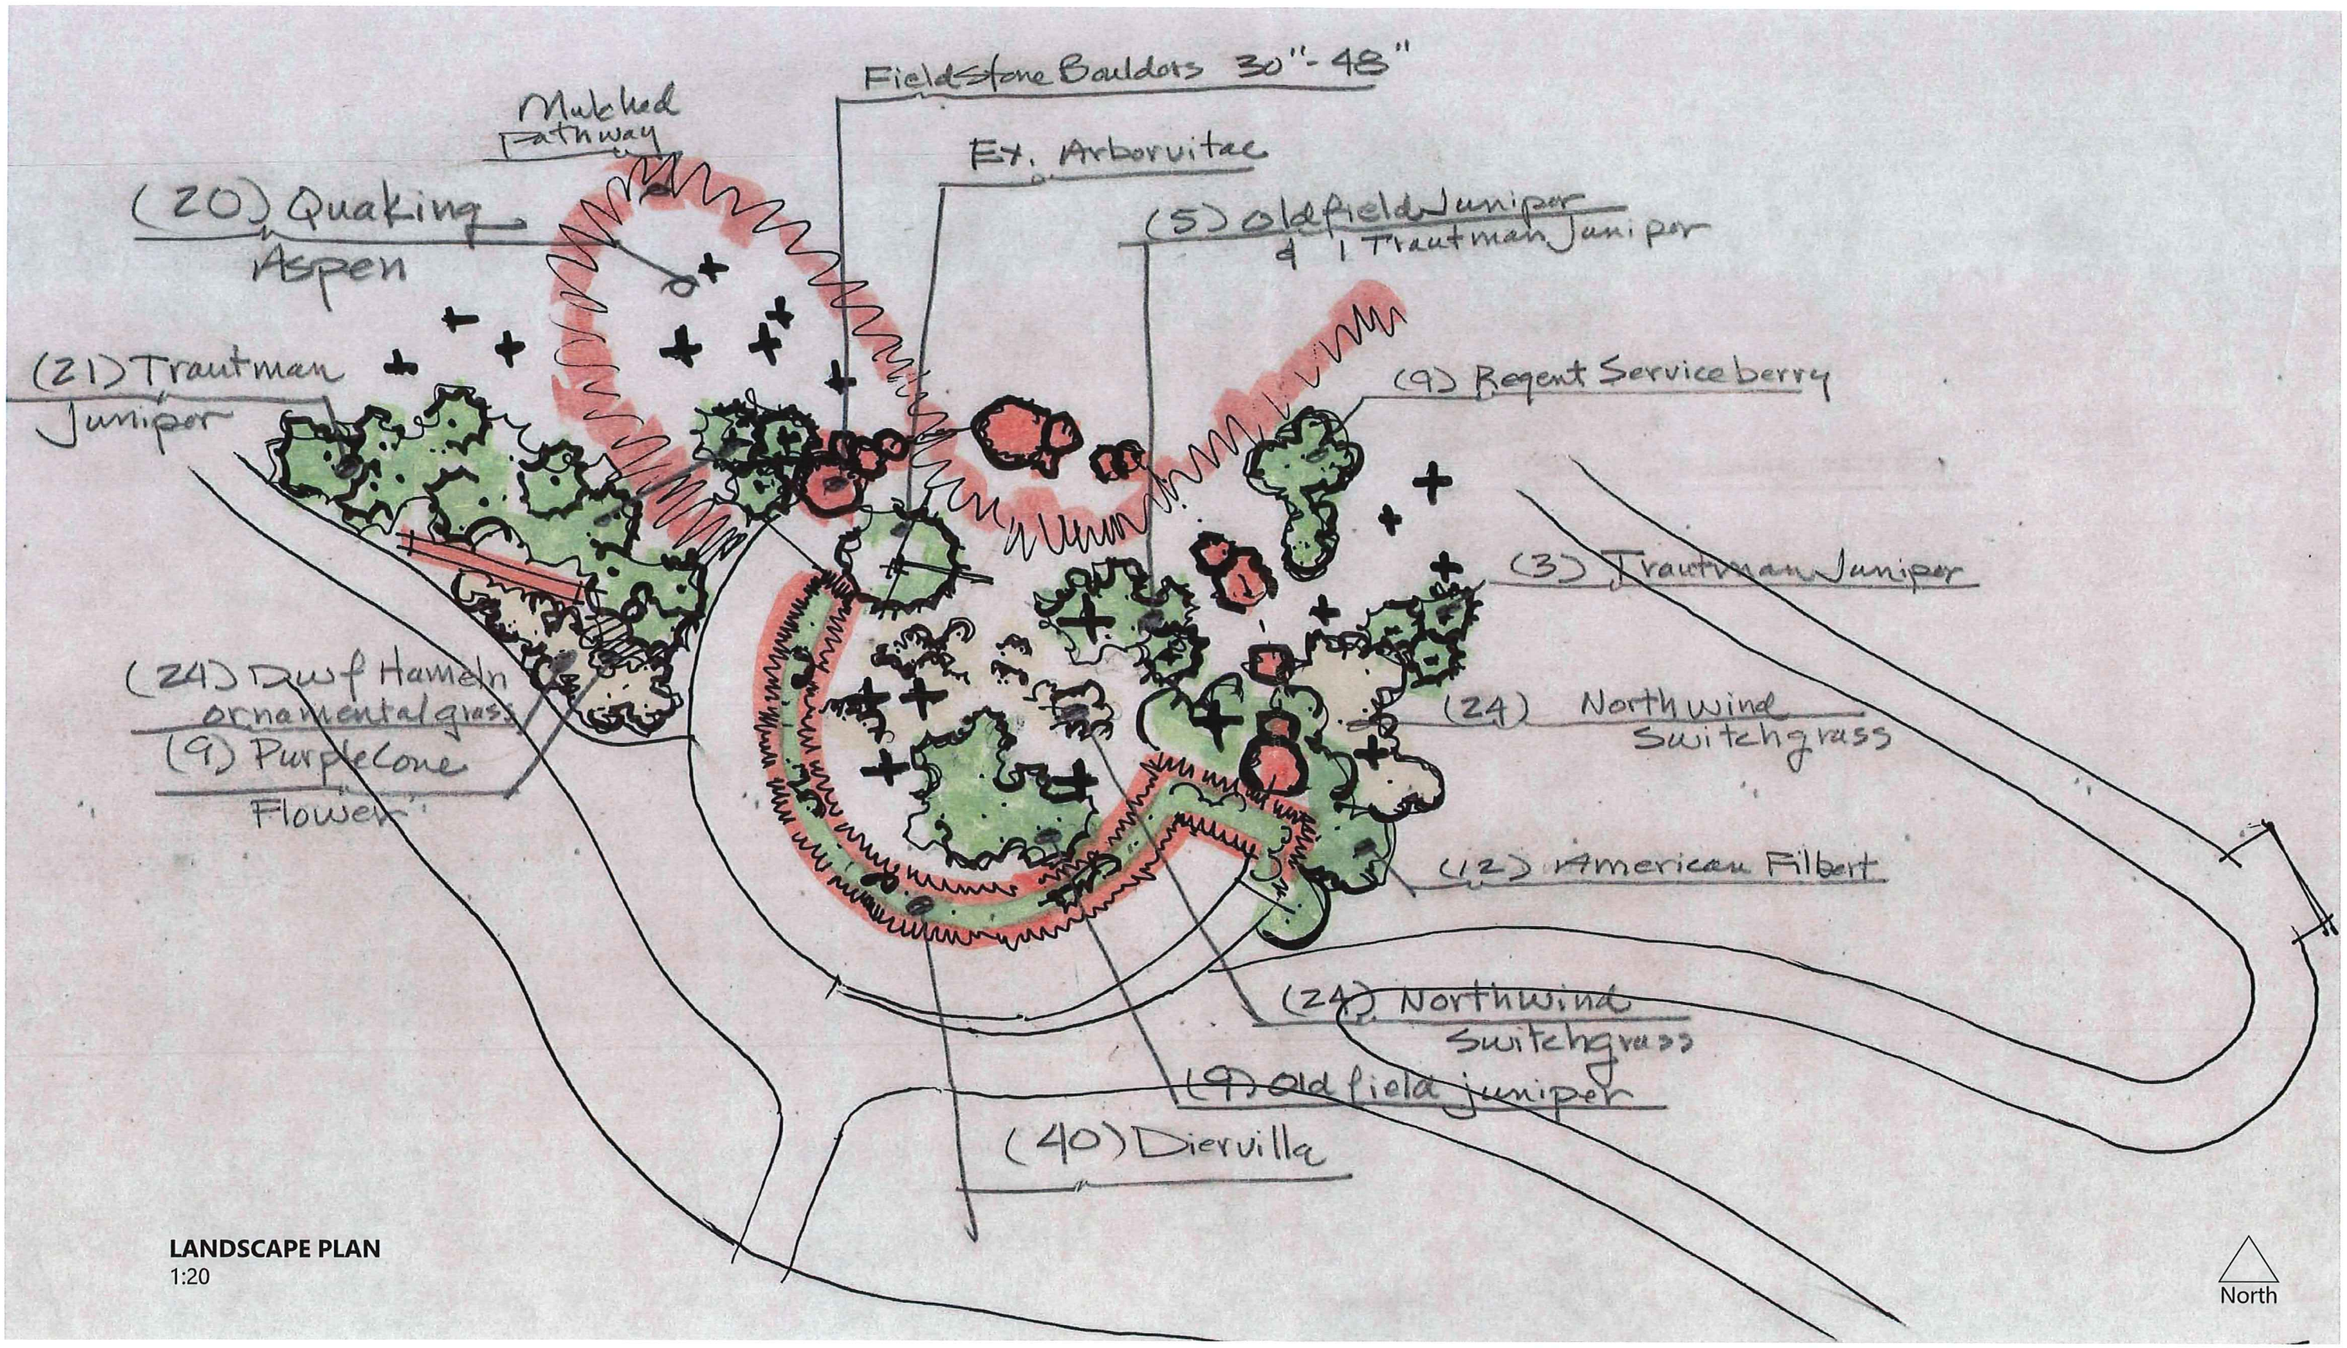

LANDSCAPE PLAN
1:20

GROTH Design Group

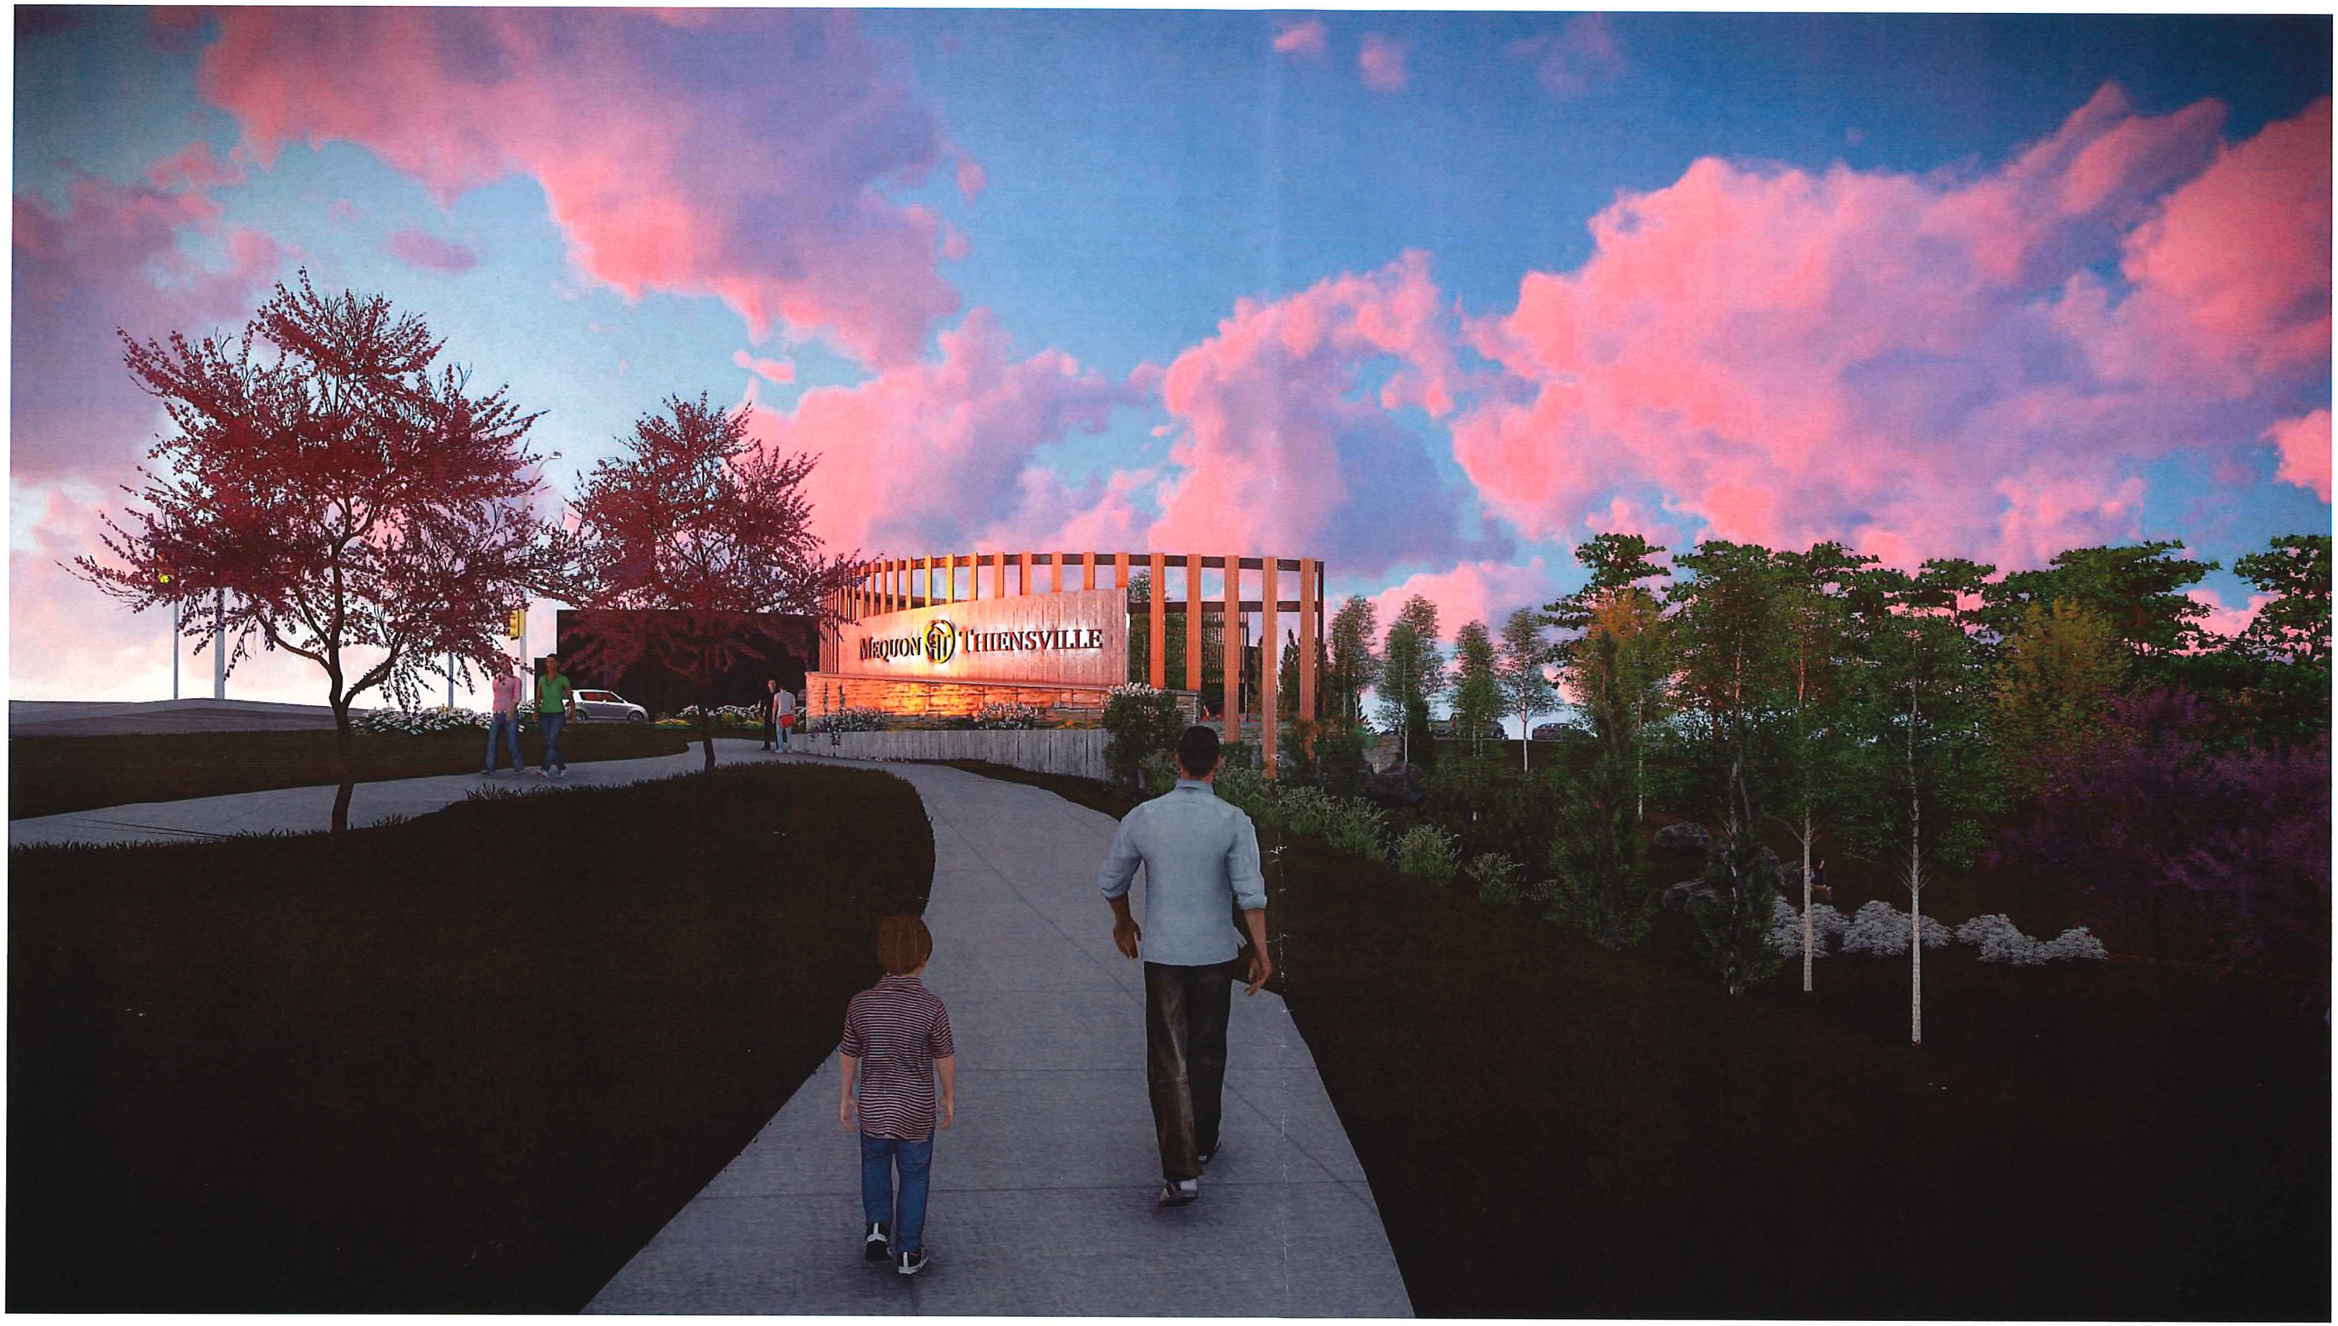

RENDERING #1
Looking West on Mequon Rd.

GROTH Design Group

RENDERING #2
Looking North through the intersection

GROTH Design Group

RENDERING #3
Inside ring looking East

Mequon THiensville Promenade - Mequon, WI

CONCEPTUAL REDESIGN PACKET

November 15th, 2019

GROTH Design Group

RENDERING #4
On walk looking Southeast

Mequon THiensville Promenade - Mequon, WI

CONCEPTUAL REDESIGN PACKET

November 15th , 2019

GROTH Design Group

RENDERING #5
Looking up the hill (west)

Mequon THiensville Promenade - Mequon, WI

CONCEPTUAL REDESIGN PACKET

November 15th , 2019

GROTH Design Group

RENDERING #6
Looking up the hill (south)

GROTH Design Group

RENDERING #7
Front of Promenade

Mequon THiensville Promenade - Mequon, WI

CONCEPTUAL REDESIGN PACKET

November 15th , 2019

GROTH
Design
Group