THESE DRAWINGS WERE CREATED
FOR THE SOLE USE BY
FRITSCH DESIGNS, LLC
ANY REPRODUCTION WITHOUT THE
CONSENT OF FRITSCH DESIGNS, LLC
OR KNUTH BUILDING COMPANY
MAY RESULT IN LEGAL ACTION.
COPYRIGHT 2019

FRONT ELEVATION
SCALE: 1/4" = 1'-0"

RIGHT ELEVATION
SCALE: 1/4" = 1'-0"

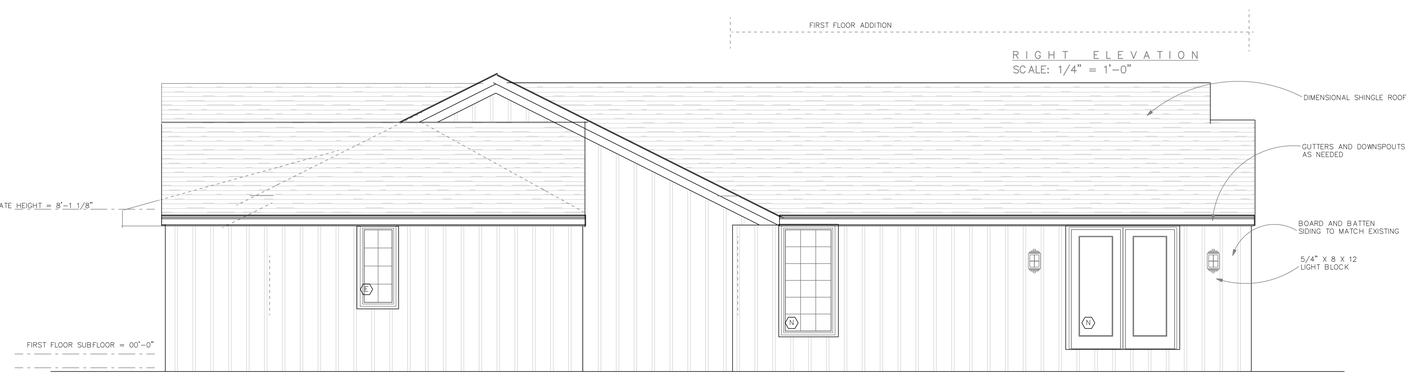

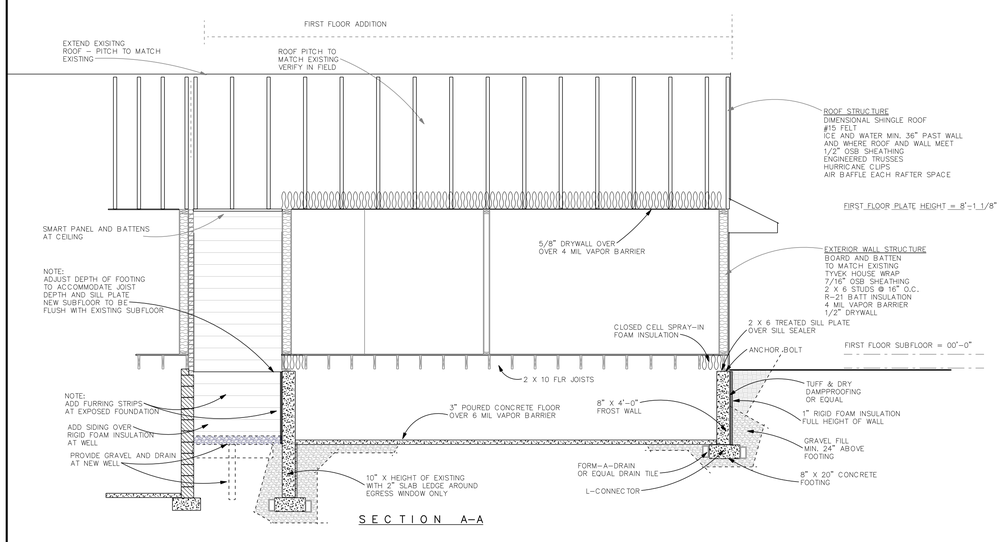

SECTION A-A

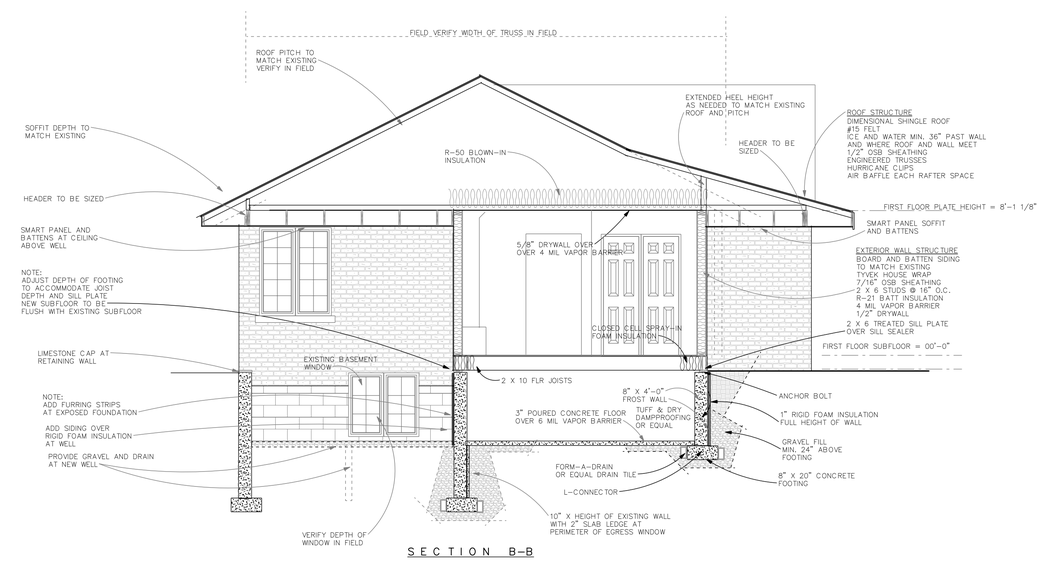

SECTION B-B

KNUTH BUILDING COMPANY

BID DATE

11/25/19

FINAL DATE

REVISIONS

DAILY RESIDENCE
215 MADERO DRIVE
THIENSVILLE, WI

SHEET

1 OF 4