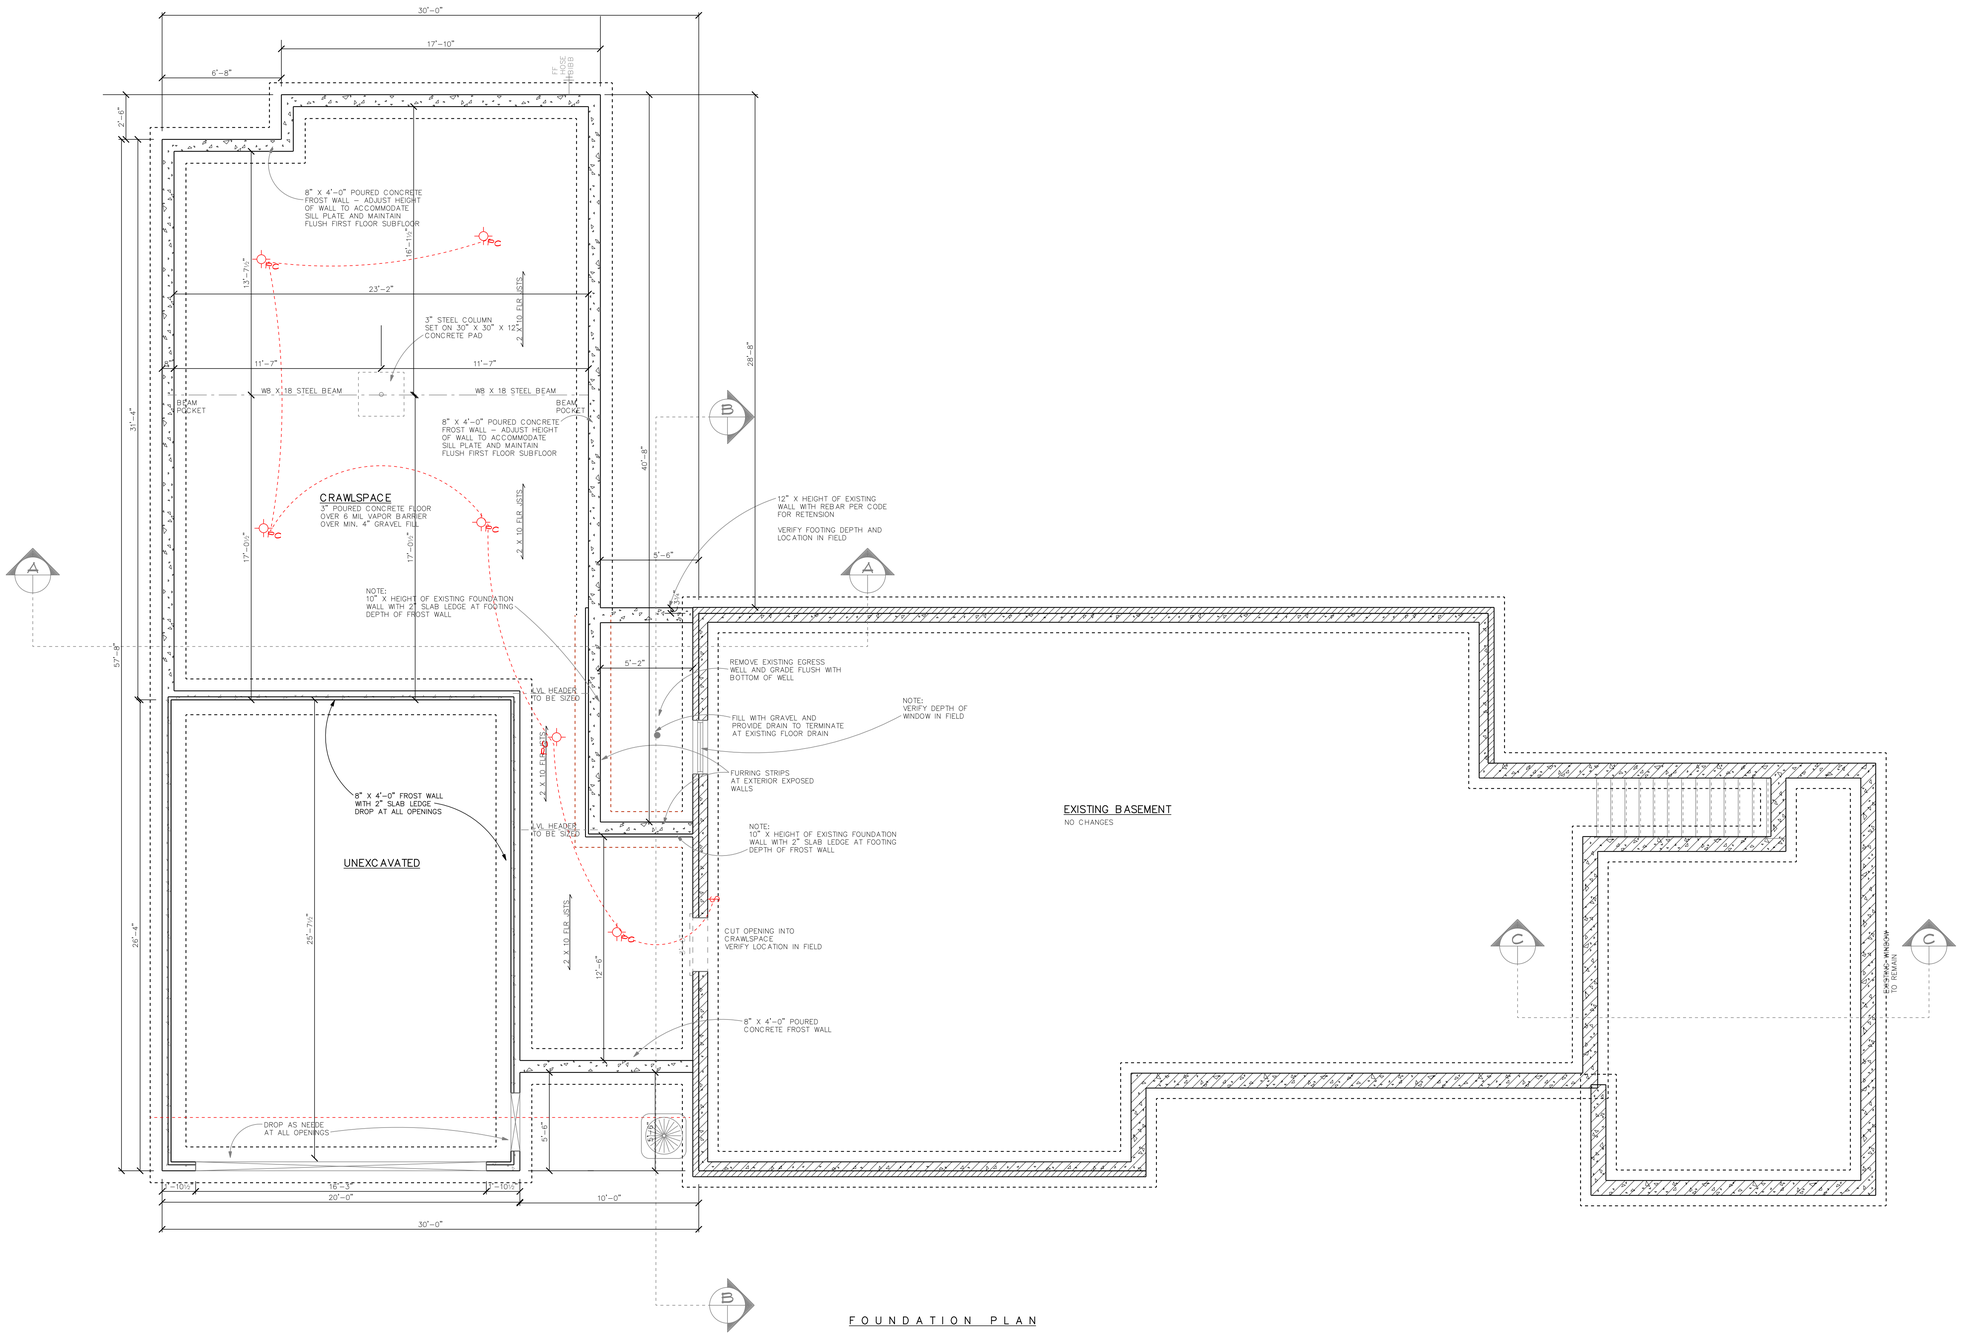

FOUNDATION PLAN

THESE DRAWINGS WERE CREATED FOR THE SOLE USE BY FRITSCH DESIGNS, LLC ANY REPRODUCTION WITHOUT THE CONSENT OF KNUTH BUILDING COMPANY MAY RESULT IN LEGAL ACTION. COPYRIGHT 2019

KNUTH BUILDING COMPANY

BID DATE

11/25/19

FINAL DATE

REVISIONS

DAILY RESIDENCE
215 MADERO DRIVE
THIENSVILLE, WI

SHEET

3 OF 4