Project Name: Jeff Lester - Church Elevations for approval **4/30/2020 10:05 AM**

Frame Set Name: Frame Set 1 **Frame Name:** Frame 2 **Panels:** 4 **Rows:** 1

Metal Group: MPG T14000 SS STOPS UP **D/S:** 1 **Frame Type:** Standard **Frame Width:** 192 1/2 **Frame Height:** 84 1/2

Required: 1 **Back Member Color:** DB DARK BRONZE : ANODIZED **Face Member Color:** DB DARK BRONZE : ANODIZED

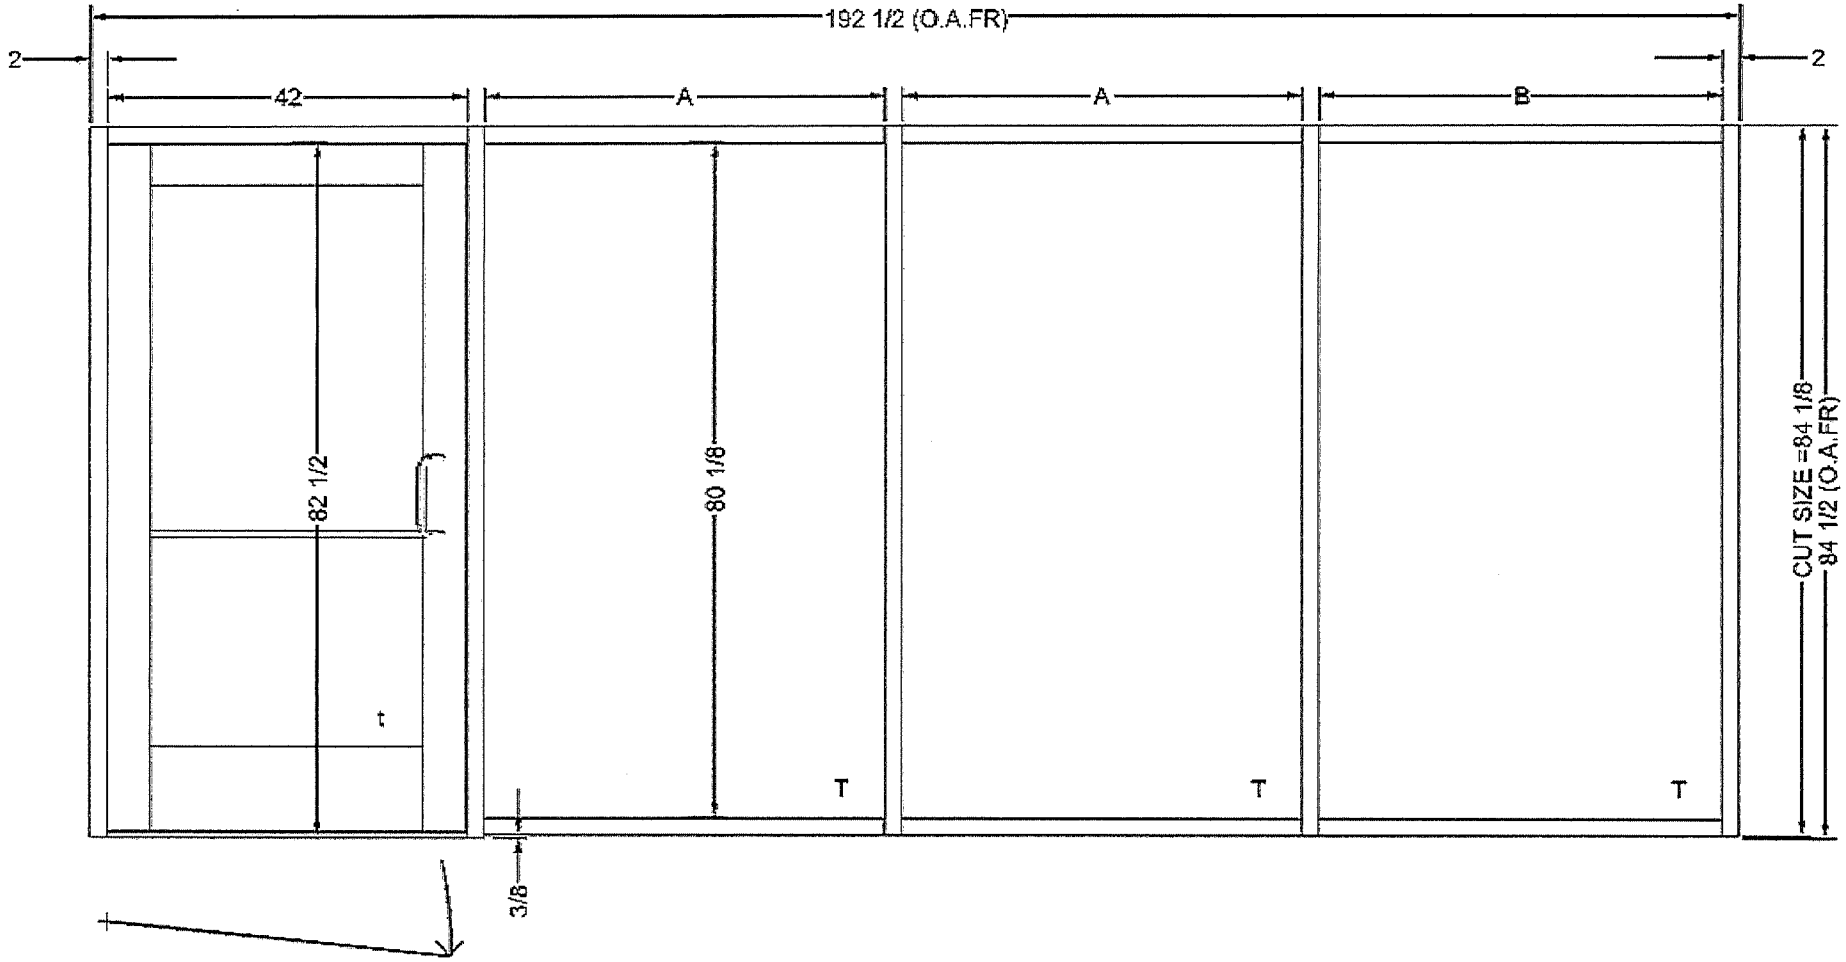

A=46 13/16 B=46 7/8

Project Name: Jeff Lester - Church Elevations for approval **4/30/2020 10:05 AM**

Frame Set Name: Frame Set 1 **Frame Name:** Frame 1 **Panels:** 3 **Rows:** 2

Metal Group: MPG T14000 SS STOPS UP **D/S:** 1 **Frame Type:** Standard **Frame Width:** 65 1/2 **Frame Height:** 106 3/4

Required: 1 **Back Member Color:** DB DARK BRONZE : ANODIZED **Face Member Color:** DB DARK BRONZE : ANODIZED

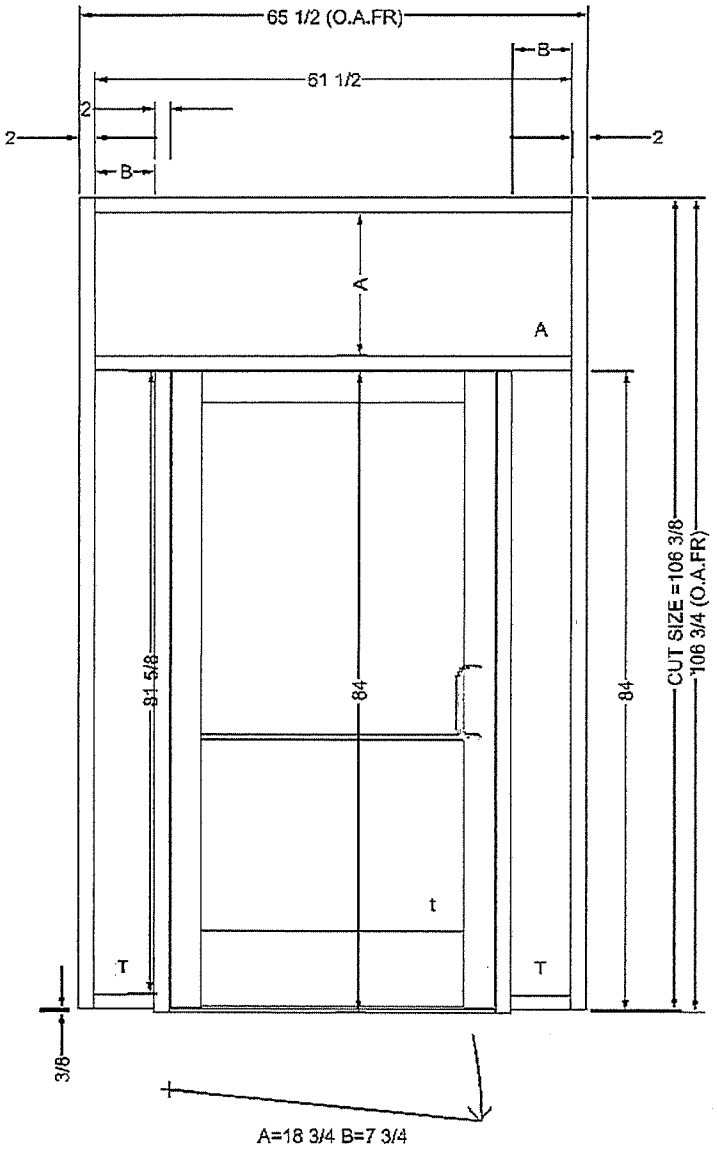

Report Provided Courtesy of Glazier Studio - 5.0.0.48