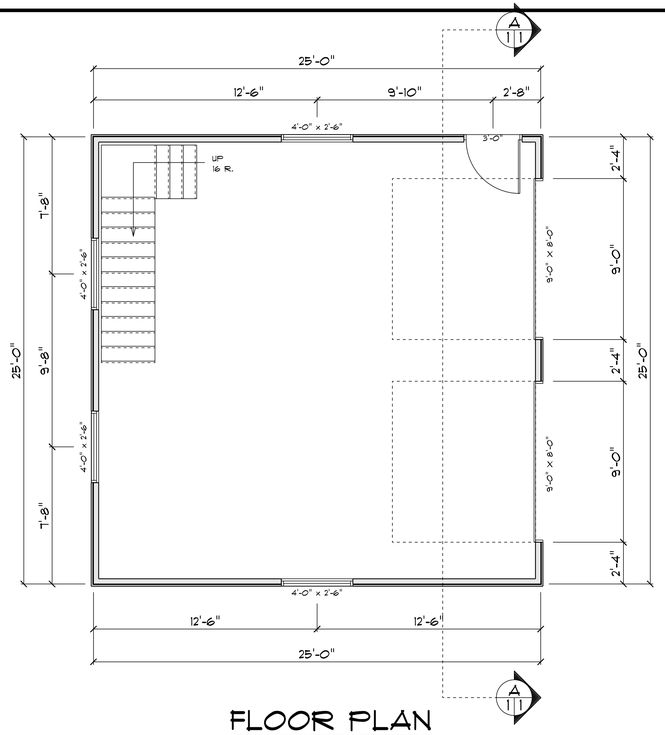

FLOOR PLAN

SCALE: @ 1/4"=1'-0"

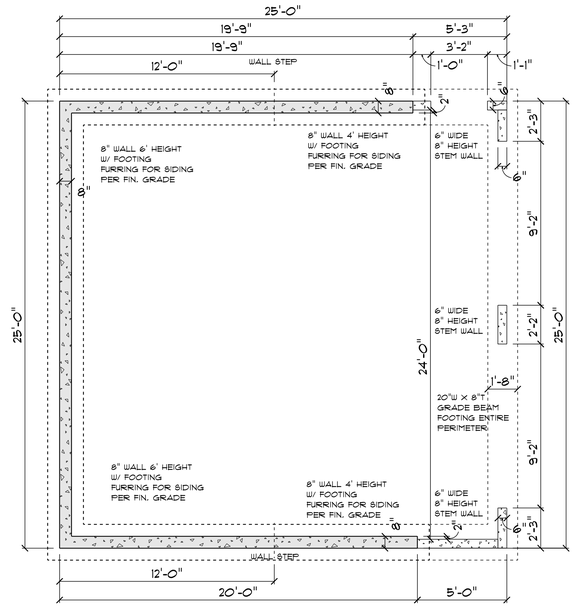

FOUNDATION PLAN

SCALE: @ 1/4"=1'-0"

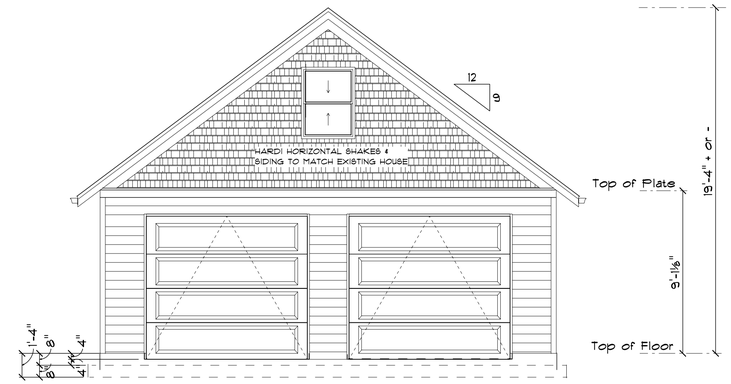

FRONT ELEVATION

SCALE: 1/4" = 1'-0"

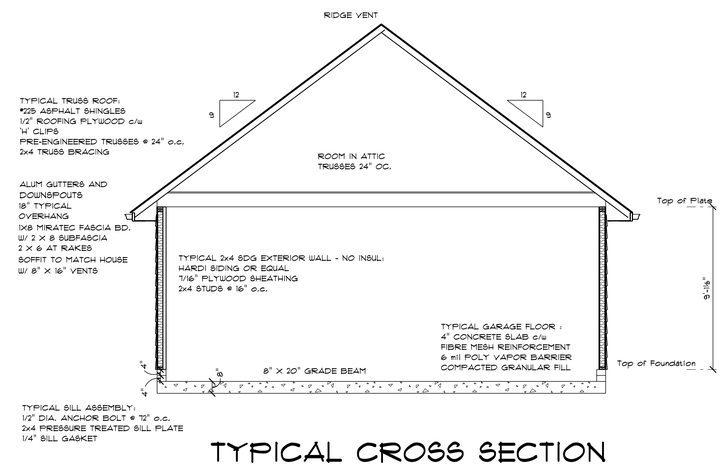

TYPICAL CROSS SECTION

SCALE: 1/4" = 1'-0"

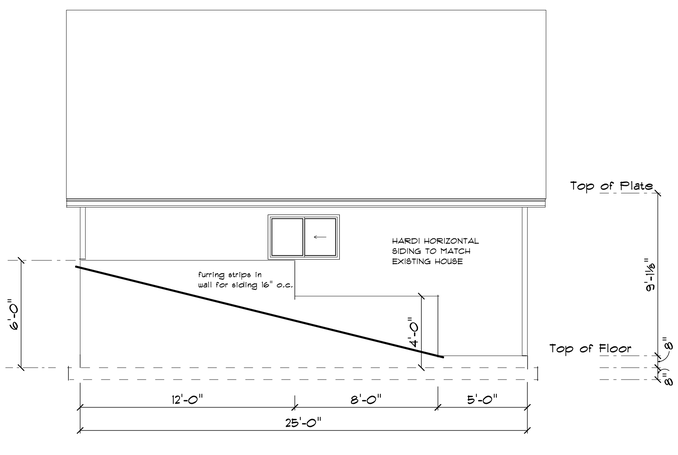

LEFT ELEVATION

SCALE: 1/4" = 1'-0"

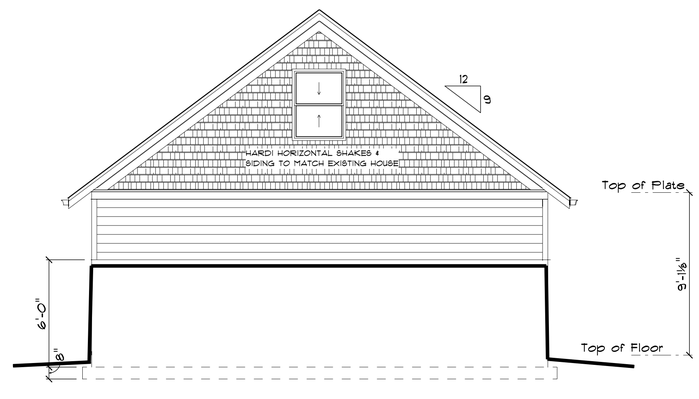

REAR ELEVATION

SCALE: 1/4" = 1'-0"

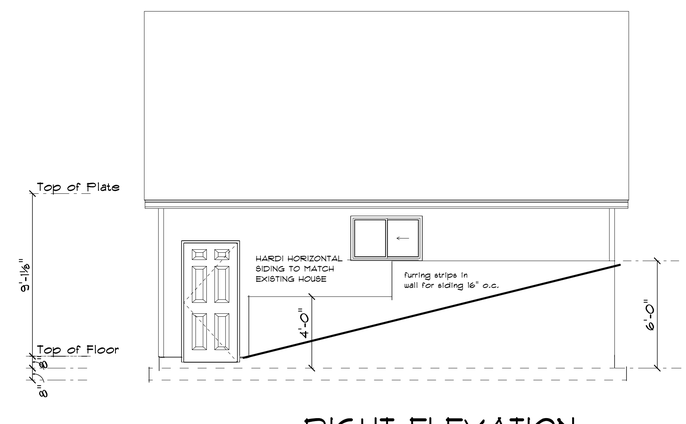

RIGHT ELEVATION

SCALE: 1/4" = 1'-0"

REVISED:
6/15/20
7/14/20

APPROVED:

OWNERS:
ANDY TICCIONI
105 KIEKER RD.
THIENSVILLE, WI 53092

PROJECT:

TICCIONI
25' X 25' DET. GARAGE

DRAWING TITLE:
ELEVATIONS

DR. NO.
18/20

DATE:
6/15/20

SCALE:
1/4" = 1'-0"

DRAWN BY:
B.R.

SHEET #
1.1