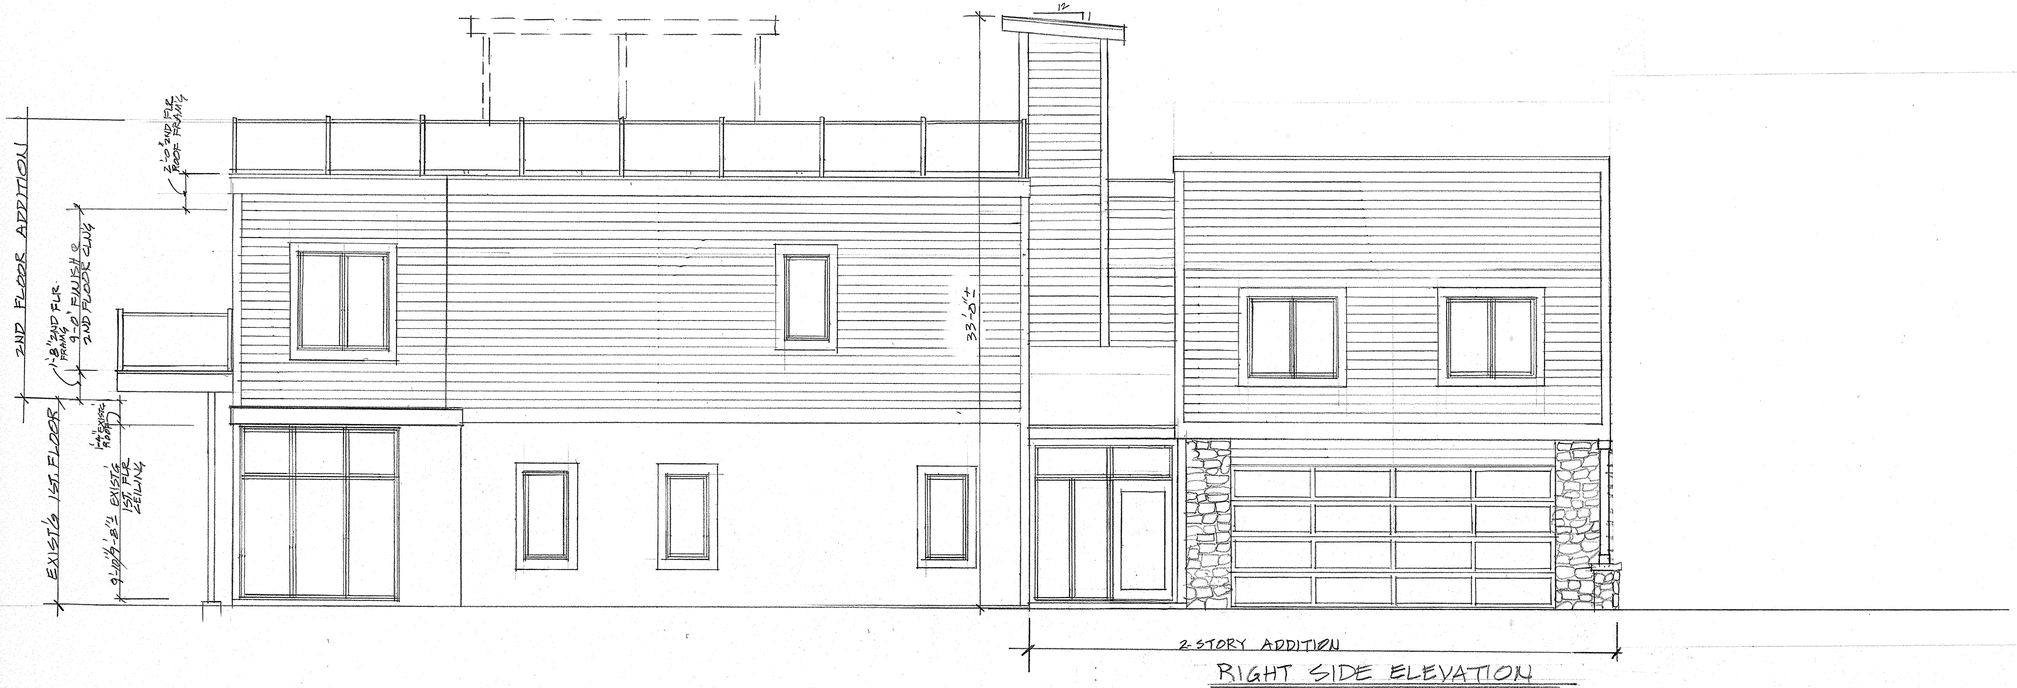

RIGHT SIDE ELEVATION
VIEW FROM THE NORTH 1/4"=1'-0

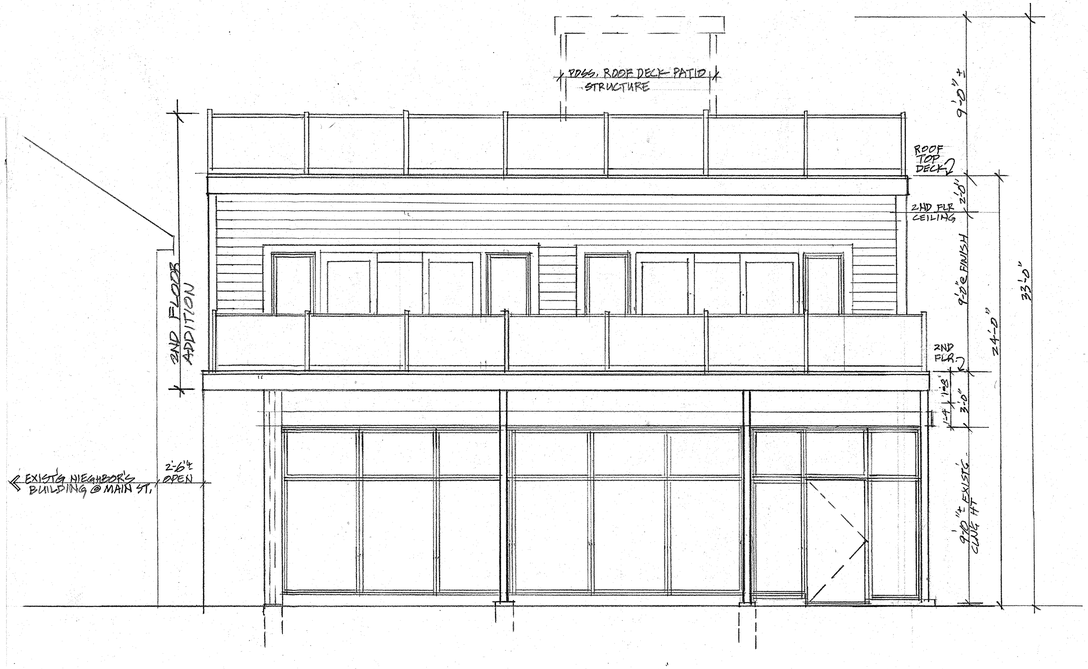

FRONT ELEVATION 1/4"=1'-0
VIEW FROM MAIN STREET

OWNER
DAWN BANTZ
DAWN'S CELL: 262-238-1965
EMAIL:
DAWNBANTZ@SBGLOBAL.COM

A & E GRAPHICS 262-781-7744
4075 N. 124 ST BROOKFIELD
EMAIL: AEGRAPHICS@AEGRAPHICS.COM