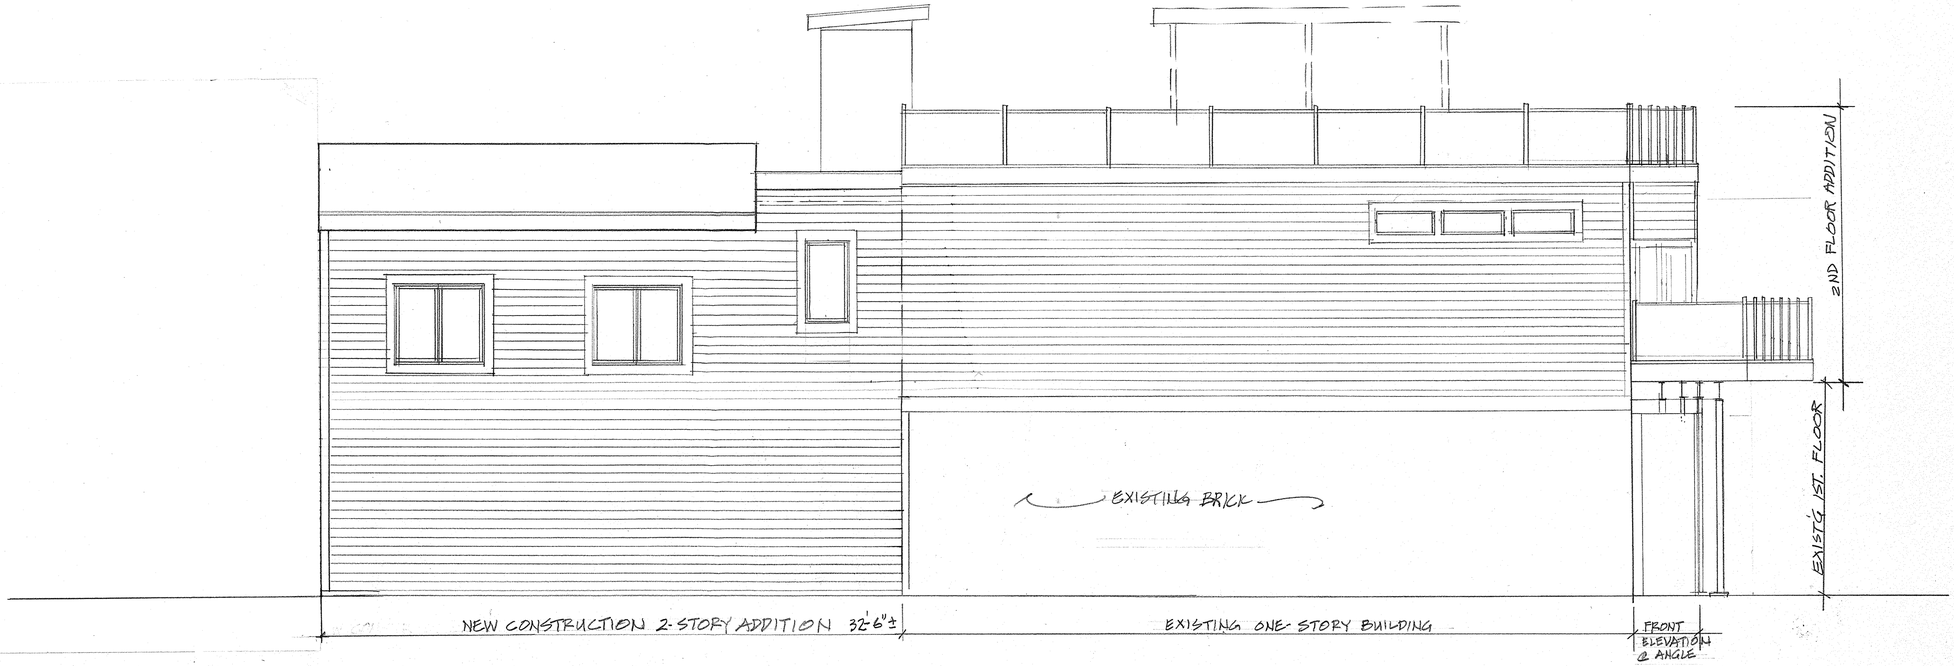

LEFT SIDE ELEVATION 1/4"=1'-0"
VIEWED FROM THE SOUTH

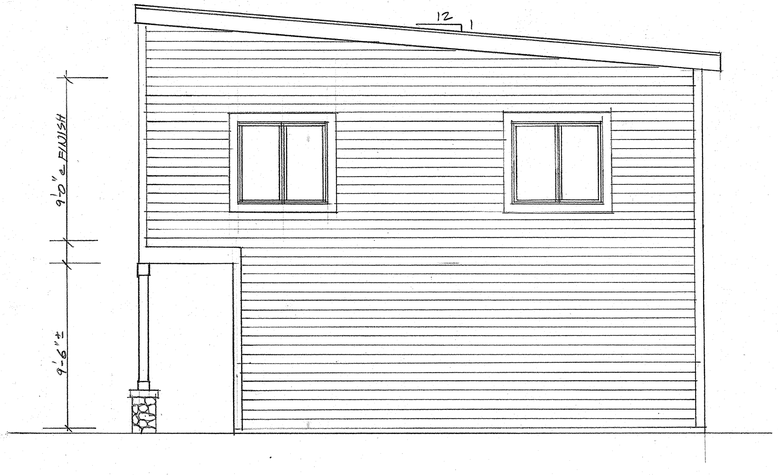

REAR ELEVATION 1/4"=1'-0"
VIEWED FROM THE WEST