MARVIN WOOD-ULTREX WINDOWS
VERIFY GRILLE PATTERN WITH OWNER
VERIFY EXTERIOR COLOR WITH OWNER
VERIFY DOOR AND WINDOW HARDWARE WITH OWNER

WIND. #	UNIT #	SWING	NOTES
1	3'-4" X 6'-2"		OWNER SUPPLIED UNIT
			VERIFY EXACT SIZE IN FIELD
2	25-4WX59	LSSR	BOW WINDOW
3	3'-4" X 6'-2"		OWNER SUPPLIED UNIT
			VERIFY EXACT SIZE IN FIELD
4	3'-4" X 6'-2"		OWNER SUPPLIED UNIT
			VERIFY EXACT SIZE IN FIELD
5	3'-4" X 6'-2"		OWNER SUPPLIED UNIT
			VERIFY EXACT SIZE IN FIELD
6	ICA2947-2	LR	TEMPERED GLASS
7	2'-11" X 6'-2"		OWNER SUPPLIED UNIT
			VERIFY EXACT SIZE IN FIELD
8	2'-11" X 6'-2"		OWNER SUPPLIED UNIT
			VERIFY EXACT SIZE IN FIELD
9	ICA2547	L	
DOOR			
1	ISFD6065		LEFT PANEL ACTIVE FROM EXT

NOTES	
1	VERIFY EXISTING ROOF PITCH - MATCH FOR NEW TRUSSES
2	VERIFY ALL DIMENSIONS IN FIELD PRIOR TO CONSTRUCTION

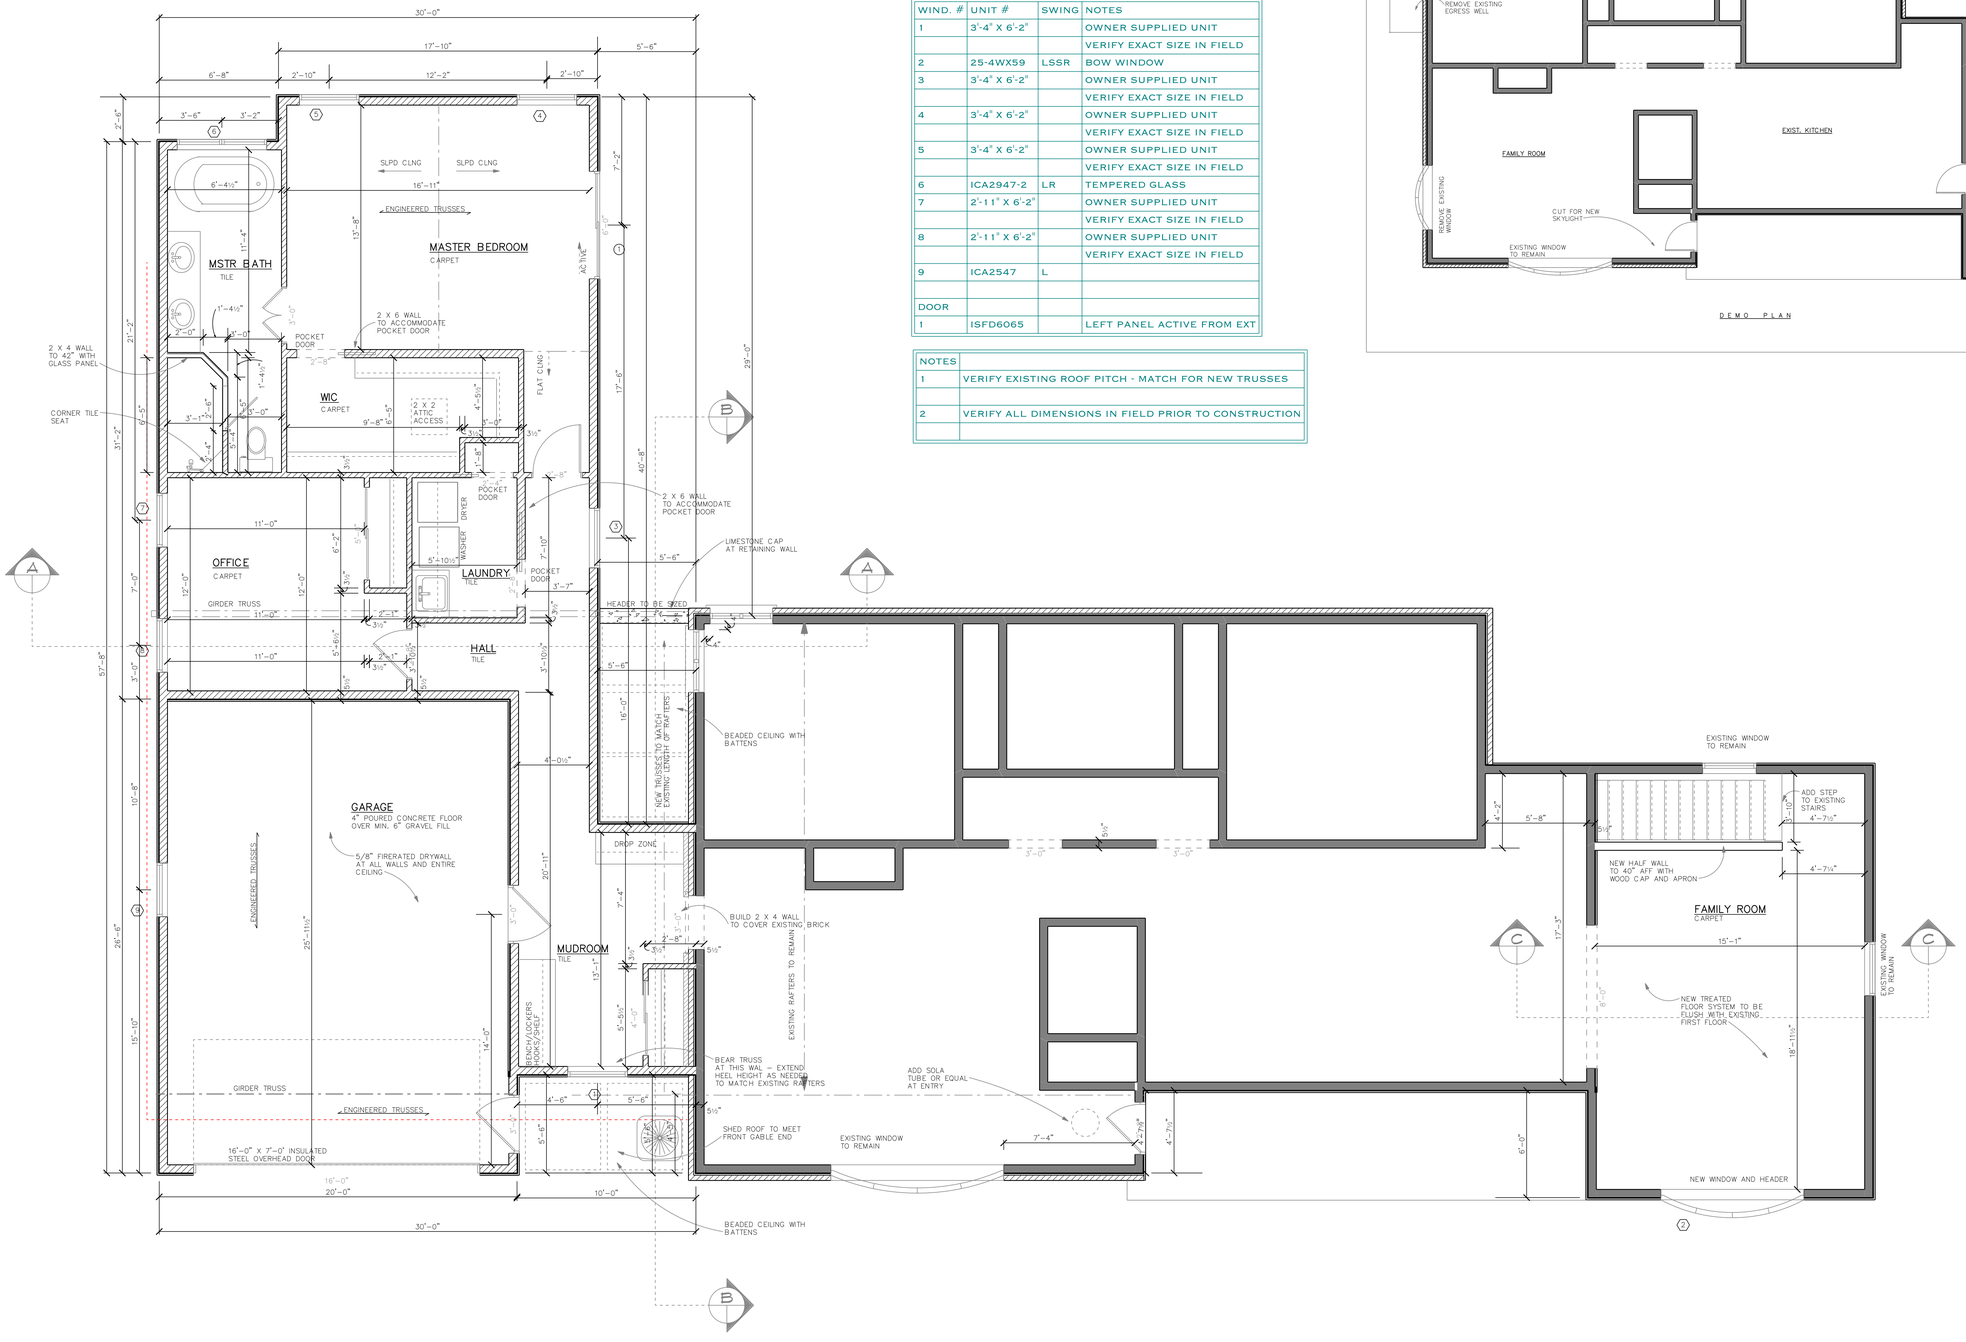

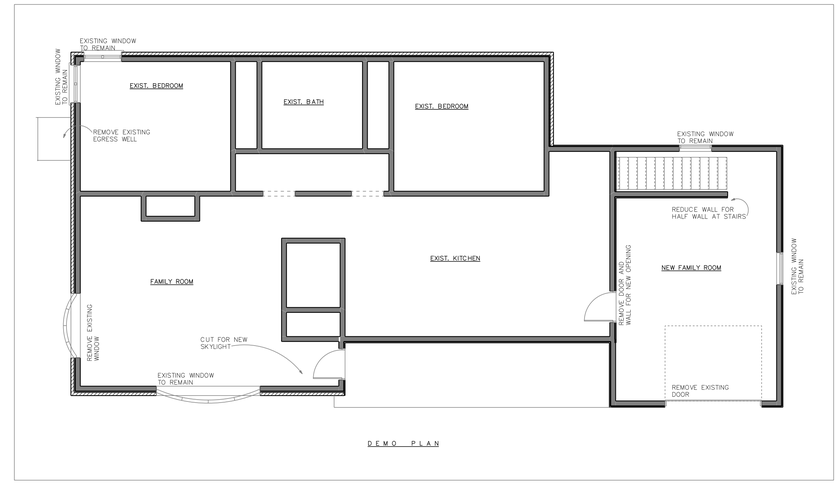

DEMO PLAN

THESE DRAWINGS WERE CREATED FOR THE SOLE USE BY FRITSCH DESIGNS, LLC ANY REPRODUCTION WITHOUT THE CONSENT OF FRITSCH DESIGNS, LLC MAY RESULT IN LEGAL ACTION. COPYRIGHT 2019

KNUTH BUILDING COMPANY

BID DATE
11/25/19

FINAL DATE

REVISIONS

DAILY RESIDENCE
215 MADERO DRIVE
THIENSVILLE, WI

SHEET
4 OF 4