PROPERTY EXHIBIT

Lot 1, Orchard Street Subdivision, being a part of the Southeast 1/4 of the Northeast 1/4 of Section 22, Township 9 North, Range 21 East, Village of Thiensville, Ozaukee County, Wisconsin.

May 15, 2019 Drawing No. 167075-RMK

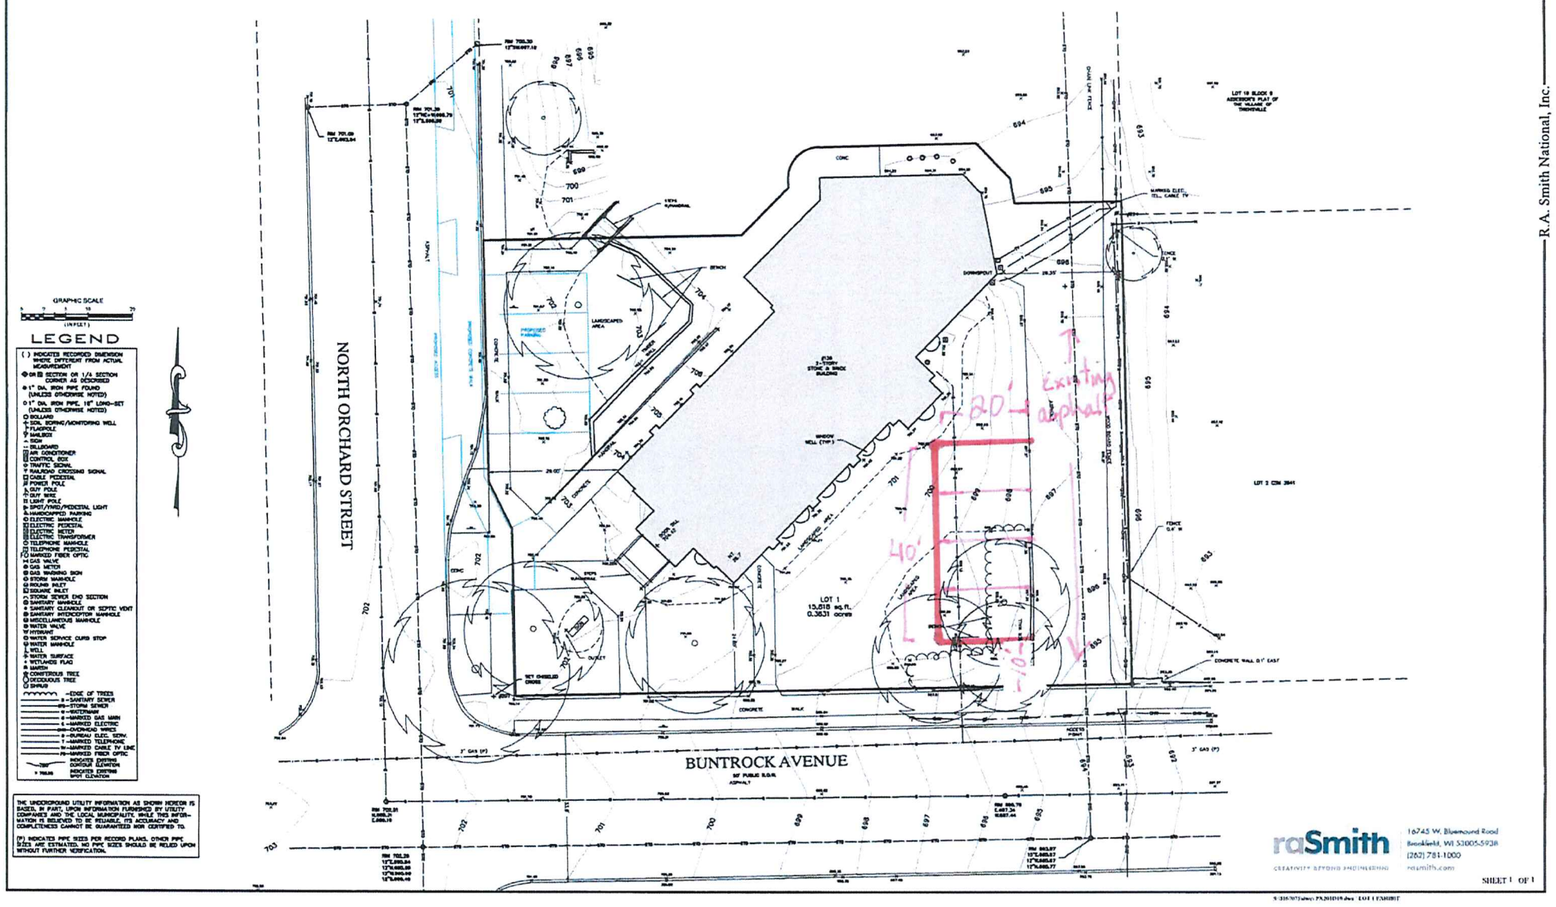

R.A. Smith National, Inc.

DEVO PROPERTIES
138 W. BUNTROCK AVE
THIENSVILLE, WI

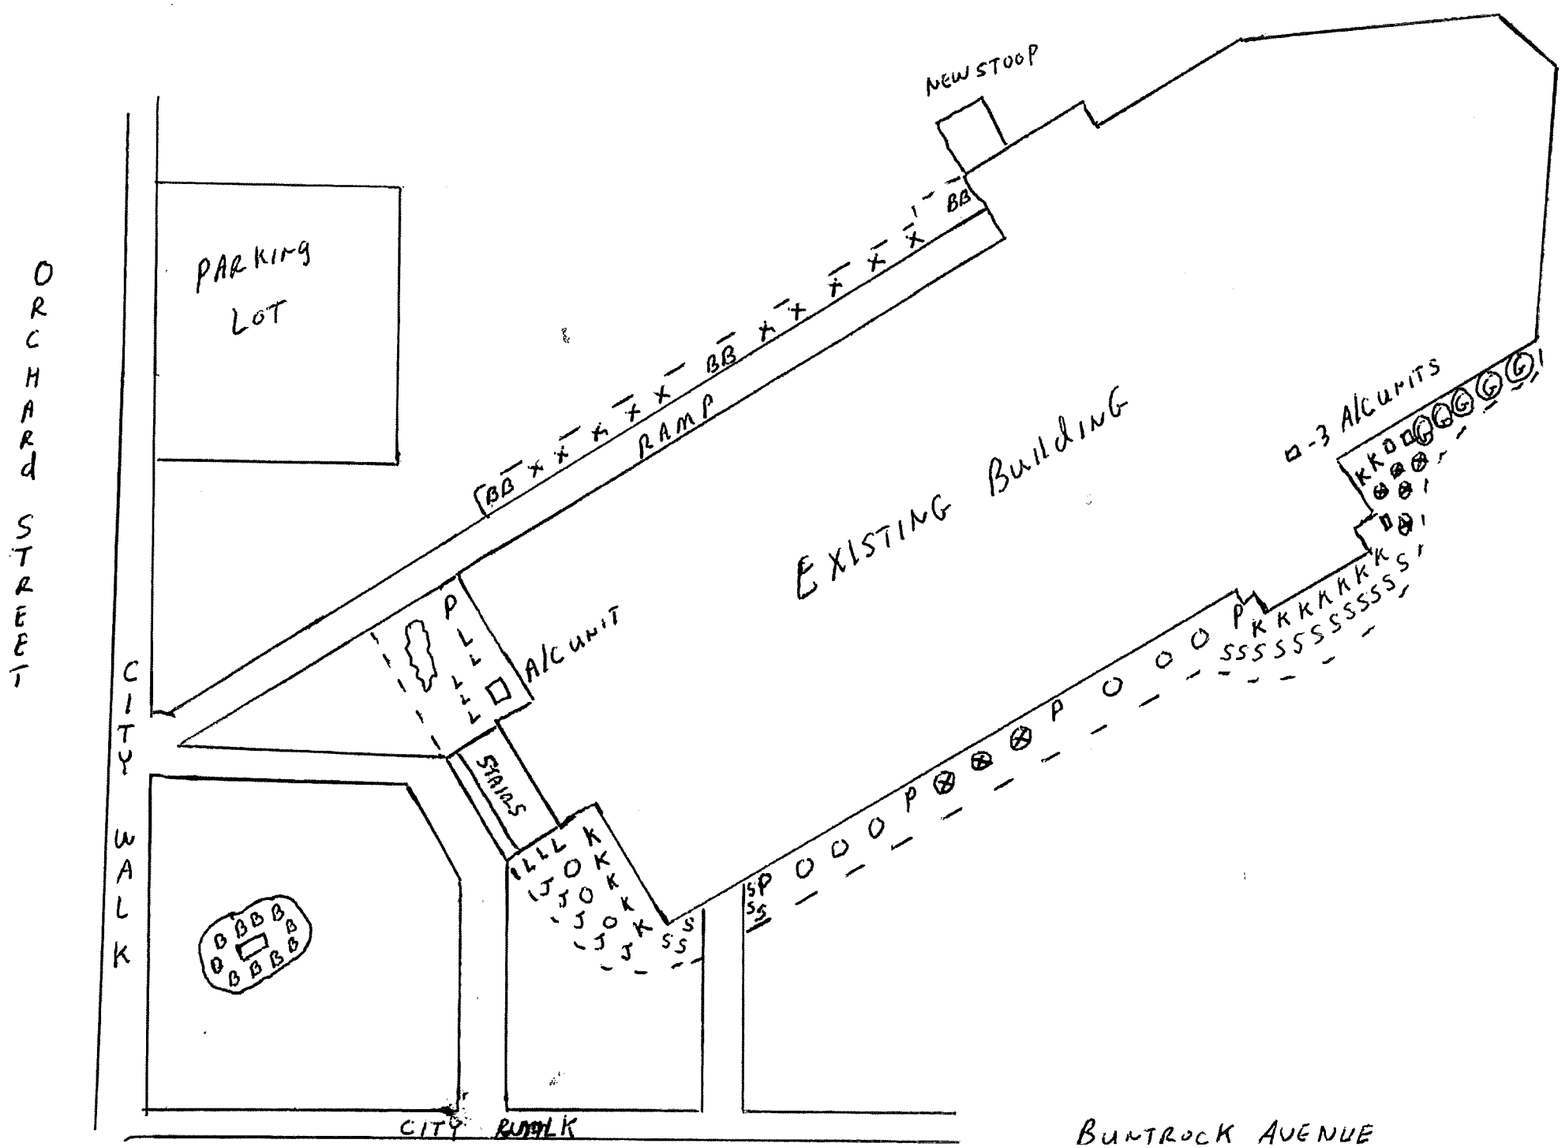

KEY

P = PYRIMAL ARBORVITAE (5)
B = GREEN VELVET BOXWOOD (10)
X = ANTHONY WATERER SPIREA (10)
O = Gold mound SPIREA (9)
⊗ = NEON FLASH SPIREA (8)
J = BLUE CHIP JUNIPER (5)
L = MISS KIM LILAC (8)
S = STELLA DORA DAYLILY (18)
K = KARL FORERSTER GRASS (14)
☁ = CORAL BELLS (7)
G = LOW GROW SUMAC (5)
BB = COMPACT BURNING BUSH (3)